

INSURANCE PLAN OF THE TOWN OF STETTLER ALBERTA

AUGUST, 1959

POPULATION 3,500

This plan consists of the following sheets:
Title, Key of Signs, and Detail Sheets 1 to 7.

For information regarding Waterworks, Fire Protection, etc., see report
issued by Canadian Underwriters' Association



THIS PLAN IS THE PROPERTY OF CANADIAN UNDERWRITERS' ASSOCIATION (UNAUTHORIZED REPRODUCTION PROHIBITED) AND IS LOANED ON THE FOLLOWING CONDITIONS: THAT THE PLAN IS TO BE KEPT IN GOOD ORDER, THAT IT IS TO BE USED ONLY IN CONNECTION WITH BUSINESS OF COMPANIES, MEMBERS OF THE ABOVE MENTIONED ASSOCIATION AND IS TO BE RETURNED ON REQUEST TO CANADIAN UNDERWRITERS' ASSOCIATION, 1100 PARIS BUILDING, 259 PORTAGE AVENUE, WINNIPEG 2, MANITOBA.



COPY No.

29

Copyright registered at Ottawa by the
CANADIAN UNDERWRITERS' ASSOCIATION
Winnipeg 2, Manitoba
MADE IN CANADA

MAP COLLECTION
UNIVERSITY OF ALBERTA
EDMONTON, ALBERTA
CANADA

Alta - town plans

STETTLER (1959)

STANDARD KEY OF SIGNS

ADOPTED BY BOARD ASSOCIATIONS IN CANADA

29

CONSTRUCTION

	FIRE-RESISTIVE (CONSTRUCTION DETAILS TO BE SHOWN)
	FIRE-RESISTIVE UNPROTECTED STEEL
	STEEL CONSTRUCTION FIRE RESISTIVE ROOF
	STEEL CONSTRUCTION THROUGHOUT
	FIRE-RESISTIVE EXCEPT WOOD ROOF
	STEEL CONSTRUCTION WOOD ROOF
	MILL CONSTRUCTION BRICK WALLS
	BRICK
	HOLLOW TILE
	STONE CONCRETE CONCRETE BLOCK
	BRICK ON CONCRETE, CONC. BLOCKS OR STONE MERCANTILE BLDGS. ONLY
	CONCRETE, C. BLOCKS OR STONE ON BRICK MERCANTILE BLDGS. ONLY
	BRICK VENEER
	STONE, CONCRETE OR C. BLOCK VENEER
	FRAME
	ROUGH CAST PATENT CLAD ASBESTOS CLAD FELT CLAD METAL CLAD
	BRICK VENEER COLOURS ON SMALL BUILDINGS
	LARGE LUMBER PILE OR PILING AREA
	SMALL LUMBER PILES
	CROSSED LINES INDICATE STABLE
	GREENHOUSE
	VERANDAH, GALLERY OR PLATFORM
	FENCE

WALLS

	STANDARD FIRE WALL & PROBABLE FIRE STOP EACH PARAPET STROKE DENOTES TO 1 FOOT.
	UNPROTECTED OPENINGS IN WALL
	TWO FIRE WALLS & THICKNESSES
	FRAME STRUCTURE ON ROOF
	WALL TO ROOF ONLY
	LIGHT WELL WITH FRAME WALLS
	MASONRY WALL BT. & 1ST FLOOR
	MASONRY WALL MANY OPENINGS
	BOARD OR LATH & PLASTER PARTITION
	PASSAGE OR DRIVEWAY EXPOSURE DISTANCE
	PARAPET WALL FRONT OR REAR
	STONE, CONC. OR C. BLK PARTY WALL
	METAL CORNICE
	HEIGHT OF BUILDINGS IN FEET
	WOODEN CORNICE CUT BY PARAPET WALL
	WOOD STAIRS IN REAR
	CONTINUOUS WOODEN CORNICE
	IRON FIRE ESCAPE
	FRAME WALL ON BRICK BUILDING

DOORS & WINDOWS

	NON LABELLED & LABELLED SHUTTERS
	LABELLED FIRE DOOR STANDARD INSTALLATION
	NON LABELLED BUT EFFECTIVE DOOR
	METAL DOOR
	MANY WINDOWS ORDINARY GLASS WOOD SASH
	WINDOWS READ FROM LEFT TO RIGHT FACING BUILDING
	NO OPENINGS IN WALL
	ORDINARY GLASS IN METAL FRAMES
	WIRED GLASS IN METAL FRAMES

ELEVATOR SHAFTS AND STAIRWAYS

	MASONRY WITH LABELLED FIRE DOOR STANDARD INSTALLATION
	MASONRY WITH NON LABELLED DOOR
	PLASTER TILE, M.L. & P. OR 2" PLANK ENCLOSED WITH 2" PLANK DOORS OR FIRE EQUIVALENT
	BOARD ENCLOSED, OR OPEN
	BOARD ENCLOSED, OR OPEN WITH TRAPS

	FIRE RESISTIVE
	WOOD DECK OVER FIRE RESISTIVE
	STEEL DECK ROOF (SEMI FIRE RESISTIVE)
	METAL ROOF COVERING
	MILL ROOF
	SLATE, TILE, ASBESTOS ETC. (NON COMBUSTIBLE)
	PATENT, OR TAR & GRAVEL
	WOODEN SHINGLES, OR BOARD
	MANSARDS ONE OR MORE SIDES
	ROOF PROFILES HEIGHT OF BLDG TRUE TO SCALE

SKYLIGHTS & VENTS

	STANDARD SKYLIGHT, METAL FRAME & W.G. LIGHTING TO 2ND FLOOR
	STANDARD METAL FRAME, PLAIN GLASS
	ORDINARY SKYLIGHT, WOOD FRAME PLAIN GLASS
	BRICK ENCLOSED VENT SHAFT
	R.C.M.C. ETC. OR BOARD ENCLOSED
	SMALL ORDINARY SKYLIGHT STROKES DENOTE OPENINGS IN FLOORS
	SMALL STANDARD SKYLIGHT

HEATING & POWER

	BOILERS
	(HATCHED OR SOLID)
	ENCLOSED IN BRICK
	OPEN HORIZONTAL
	OPEN VERTICAL
	CHIMNEYS
	BRICK 80' HIGH EQUIPPED WITH LIGHTNING RODS
	IRON 60' HIGH
	IRON CHIMNEY 50' HIGH ON BRICK BASE 20' HIGH
	30 H.P. GASOLINE ENGINE
	TRANSFORMERS
	TURBINE WHEEL

STORAGE TANKS ETC.

	WOOD
	STEEL
	VERTICAL ABOVE GROUND
	HORIZONTAL UNDERGROUND
	UNDERGROUND GASOLINE SERVICE TANK. LOCATION INDICATED BY POSITION OF SIGN

REFERENCE NUMBERS

ARBITRARY BLOCK NO.	43209
ON SOME LARGE PLANS BLOCK NUMBERS WILL INDICATE VOLUME & SHEET. IF COMPOSED OF FIVE NUMERALS FIRST NUMERAL INDICATES THE VOLUME, FIRST THREE THE SHEET. IF SIX NUMERALS FIRST TWO WILL BE THE VOL. FIRST FOUR THE SHEET.	
THUS 43209 VOL. 4 SHEET 432 BLOCK 43209	
143209 " 14 " 1432 " 143209	

C. 27	LAND PLAN NO.
12	LAND PLAN BLOCK NO.
(3) or 31	LOT NUMBER
50	MUNICIPAL STREET NOS. PARALLEL TO STREET LINE
8	RISK ARBITRARY NUMBERS AT RIGHT ANGLE TO STREET LINE

ROOFS

MUNICIPAL PROTECTION

	MAINS
	CONNECTING MAINS
	PROPOSED MAINS
	HIGH PRESSURE
	DEAD END
	CROSS OVER NO CONNECTION
	PROPOSED MAIN
	HIGH LEVEL
	LOW LEVEL
	WATER METER
	HYDRANTS
	2 WAY
	2 WAY & STEAMER CONN.
	HIGH PRESSURE 4 WAY
	PRIVATE IN HOSE HOUSE
	MONITOR NOZZLE
	WALL HYDRANT 2 CONN'S
	TANKS
	ROOF TANK 15,000 GALS CAPACITY
	GRAVITY SERVICE STAND PIPE 20,000 GALS.
	WELL
	ON STEEL TOWER 20,000 GALS CAP'Y. 85' HIGH
	ALARM SYSTEM
	MUNICIPAL FIRE ALARM BOX, STATION NUMBERS MAY BE ADDED
	AUTOMATIC FIRE ALARM SYSTEM CONNECTED WITH CENTRAL FIRE STATION
	SPRINKLER SYSTEM
	DENOTES SPRINKLERS IN BUILDING
	DOMESTIC OR MILL PUMP
	FIRE PUMP
	CENTRIFUGAL FIRE PUMP
	PUMPER CONNECTIONS
	50' HOSE EA. FL.
	SUCTION PIPE WITH FOOT VALVE AND STRAINER
	FIRE SERVICE METER
	WATER FLOW DETECTOR
	CHECK VALVE
	CHECK VALVE IN PIT
	4" ASR
	4" AUTOMATIC SPRINKLER RISER
	OUTSIDE STEM AND YOKE VALVE
	POST INDICATOR VALVE
	NON INDICATING OR KEY VALVE
	QUICK OPENING VALVE
	WET PIPE ALARM VALVE
	DELUGE VALVE
	DRY PIPE VALVE AND ACCELERATOR
	OUTSIDE AUTOMATIC SPRINKLERS DRY PIPE SYSTEM
	OUTSIDE OPEN SPRINKLERS MANUALLY OPERATED
	SPRINKLER GONG WITH HOOD

SPRINKLER SYSTEM

ABBREVIATIONS

ATT.	ATTIC
ASB. C.	ASBESTOS CLAD
APTS	APARTMENTS
A. S.	AUTOMATIC SPRINKLERS
AUTO.	PRIVATE GARAGE
B. B.	BRICK BASEMENT
B. C.	BRICK CHIMNEY
B. OR BST.	BASEMENT
B'D	BOARD
BLDG	BUILDING
BLK	BLOCK
BK	BRICK
C. A.	CORRUGATED ASBESTOS
C. BLKS	CONCRETE BLOCKS
CONC.	CONCRETE
C. R. L.	COTTON RUBBER LINED HOSE
C. W. L.	CEMENT ON WIRE LATH
D.	DWELLING
EA. FL.	EACH FLOOR
EL.	ELEVATED
ELEC.	ELECTRIC-MOTORS ETC. POWER
E. S.	EXPOSED STEEL
F. B.	FRAME BASEMENT
F. C.	FELT PAPER CLAD
FL'R	FLOOR
FOUND.	FOUNDATION
F. R.	FIRE RESISTIVE
G.	GYPROC
GAL.	GALLON
GASOL.	GASOLINE
GR.	GRAVEL
H. H.	HAND HOSE
HO.	HOUSE
H. T.	HOLLOW TILE
H. W.	HARDWARE
I. C.	IRON CHIMNEY
KAL.	KALAMEIN
LAM.	LAMINATED
L & PL.	LATH & PLASTER
M.	MILL ROOF
M. B.	MUD BASEMENT
M. C.	METAL CLAD
M. L.	METAL LINED
M. L. & P.	METAL LATH & PLASTER
NO.	NUMBER
NO A. S.	NO AUTOMATIC SPRINKLERS
O. B.	OUT - BUILDING
O. G.	ORDINARY GLASS
O. J.	OPEN JOISTS
OP.	OPEN FINISH
P. C.	COMPOSITION SIDING
P. G.	PLATE GLASS
PK	PLANK
PL.	PLASTER
PL'F'M	PLATFORM
P. P. S.	PERFORATED PIPE SPRINKLERS
P. S. P.	PROTECTED STOVE PIPE
R. C.	ROUGH CAST, STUCCO
REIN.	REINFORCED
RF	ROOF
S.	STORE
S. B.	STONE BASEMENT
S. F.	STEEL FRAME
S. P.	STOVE PIPE UNPROTECTED
S. S.	STEEL SASH
ST.	STEEL
ST'GE	STORAGE
ST'N	STATION
STO.	STOREY
T. C.	TERRA COTTA
TEN'S	TENEMENTS
TRAN'S	TRANSFORMERS
VEN'D	VENEERED
W'D	WOOD
W. F.	WOOD FRAME
W. G.	WIRED GLASS
WHSE	WAREHOUSE
WHO. S.	WHOLESALE STORE
W. N.	WIRE NETTING
W. S.	WOOD SASH
W. T.	WOOD TRUSS
W. T. C.	WHITE TOP CLAD
Y. C.	YUKON CHIMNEY

KEY PLAN SIGNS

	PROMINENT BUILDINGS
	WATERWORKS PUMPING STATION
	WATER WORKS SUPPLY TANK
	MUNICIPAL FIRE ALARMS
	HYDRANTS
	HIGH PRESSURE HYDRANTS
	FIRE LIMIT
	CITY LIMIT



SECTION SIGNS

	OPEN JOIST ROOF
	LINE OF EAVES
	SHEATHED FLOOR & WALL
	PLANK OR TIMBER OR MILL CONSTRUCTED FLOOR
	BRICK ARCHED FLOOR
	FIRE RESISTIVE FLOOR
	CONC.

NOTE: SOLID LINES APPLY TO INSIDE MAINS	
-60'-	STREET WIDTH
(50')	GRADE ELEVATION
25'x100'	SIZE OF BUILDING

KEY PLAN


SCALE 1/4" = 1000 FT.

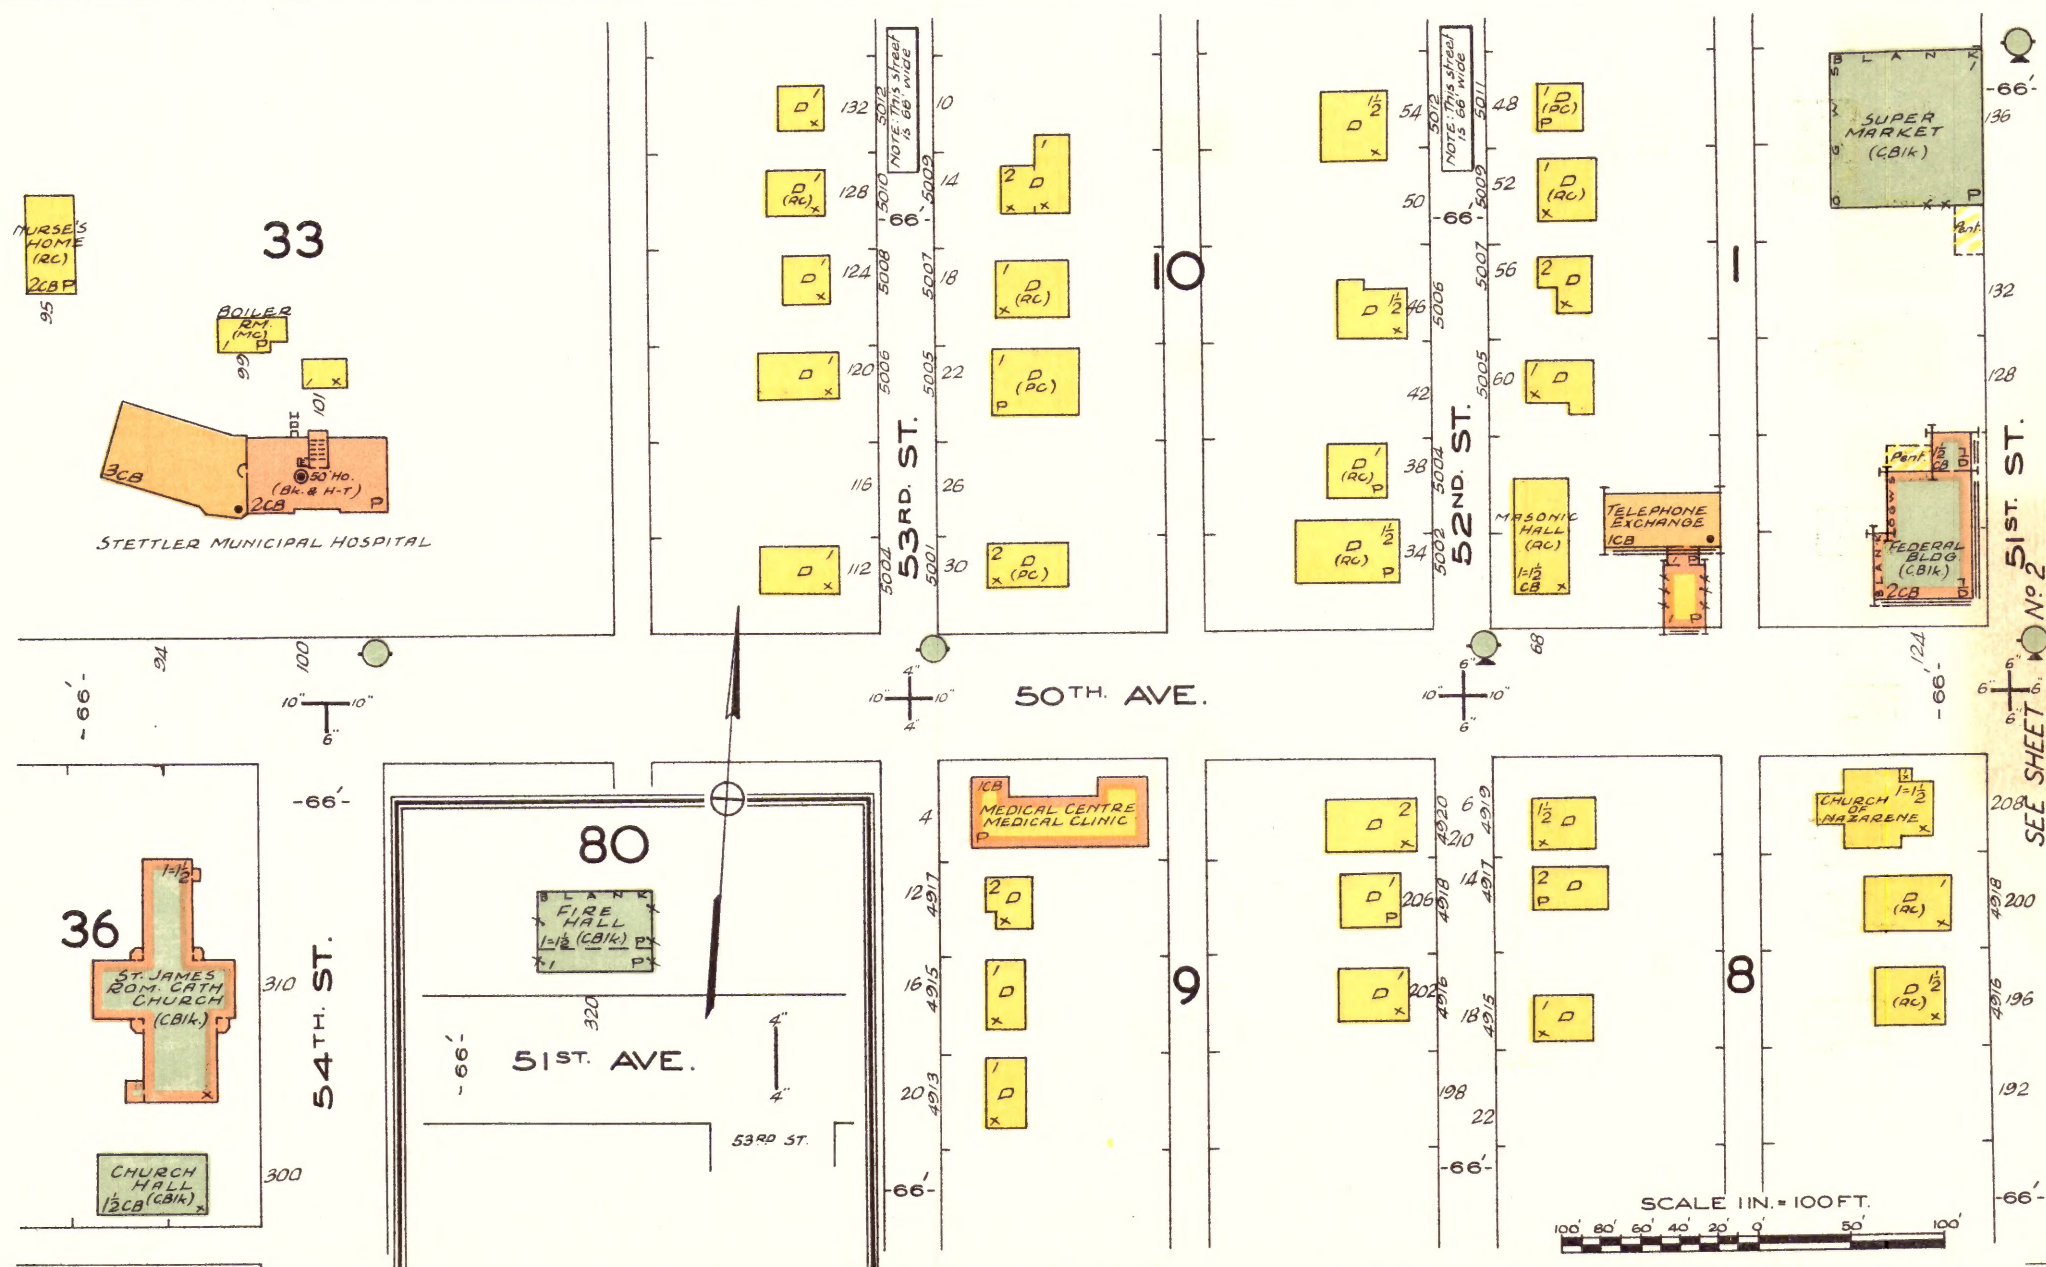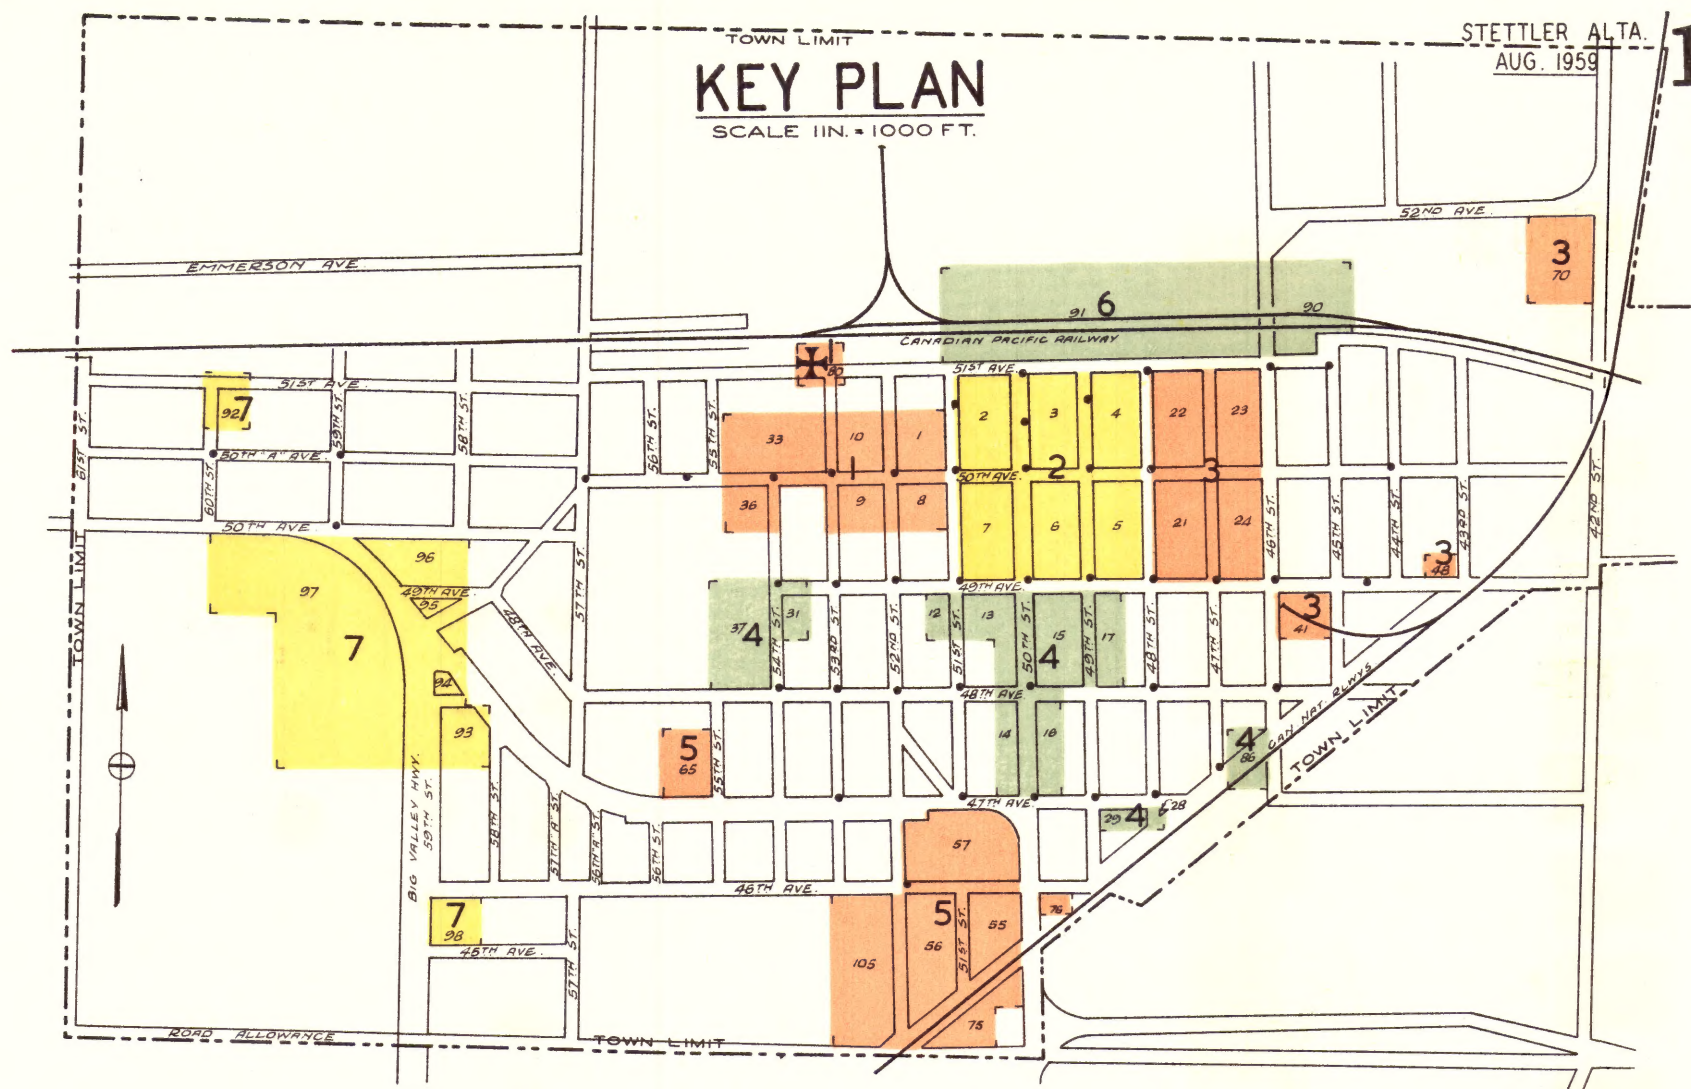








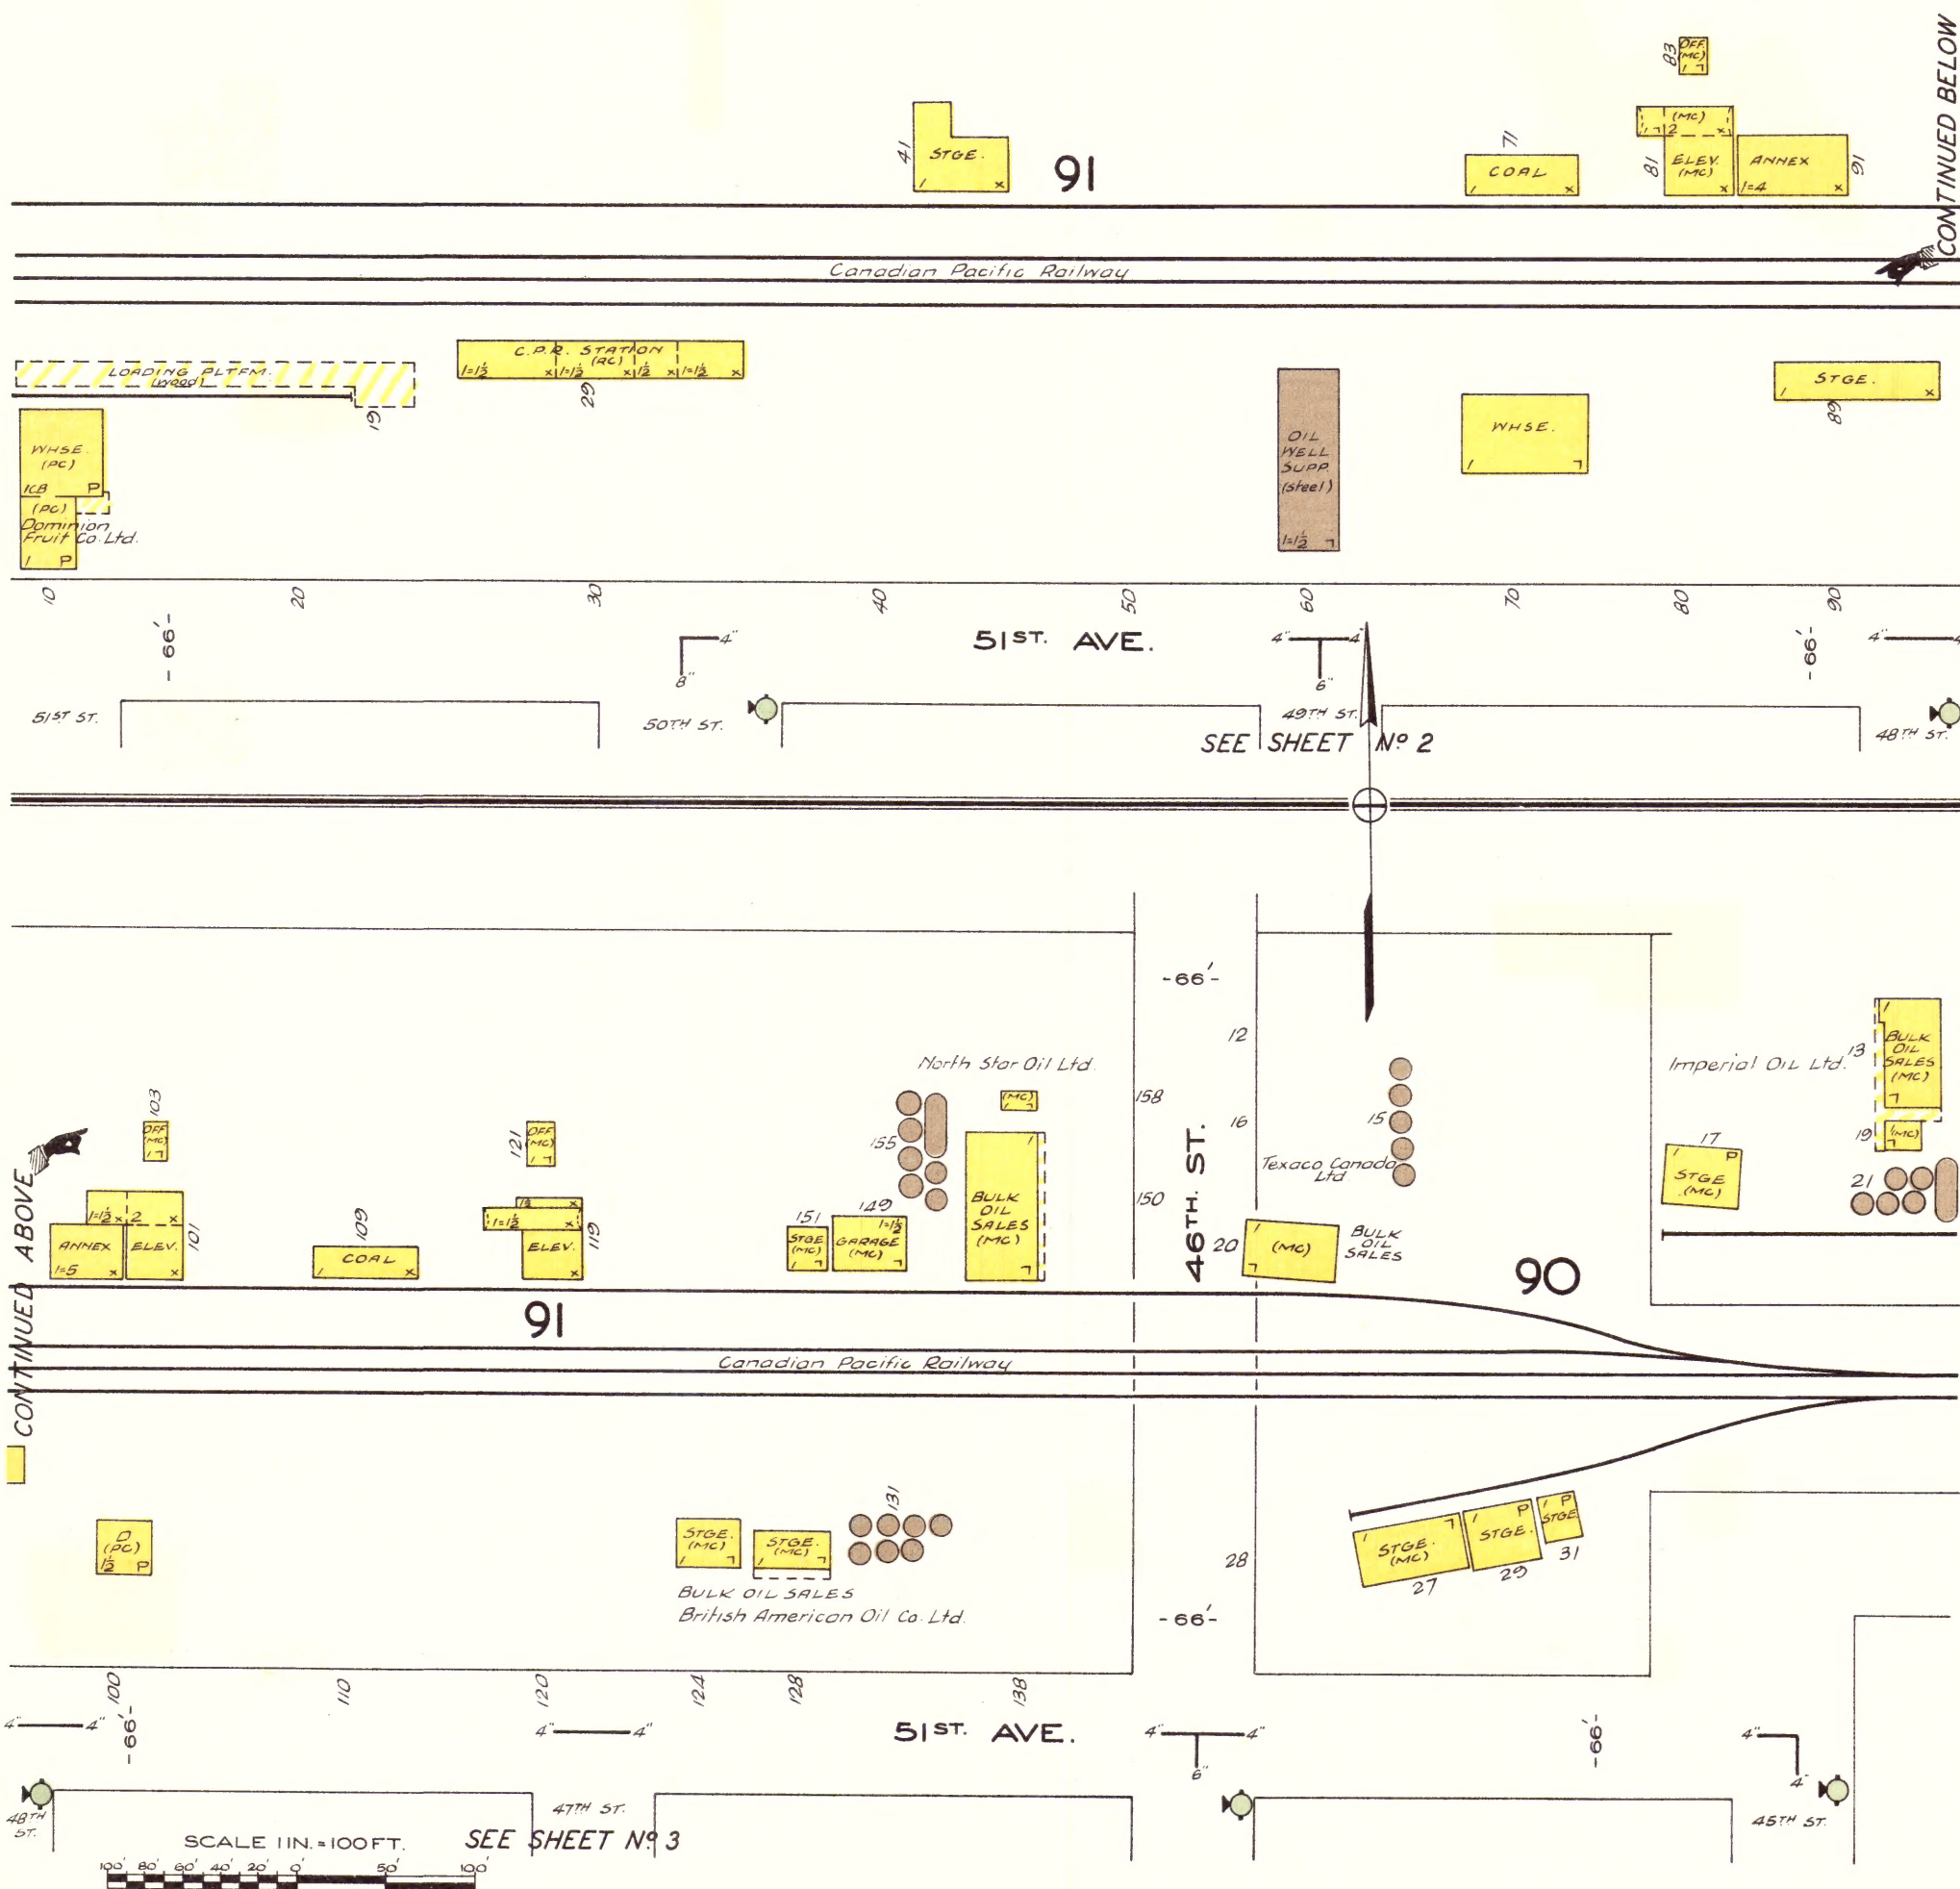

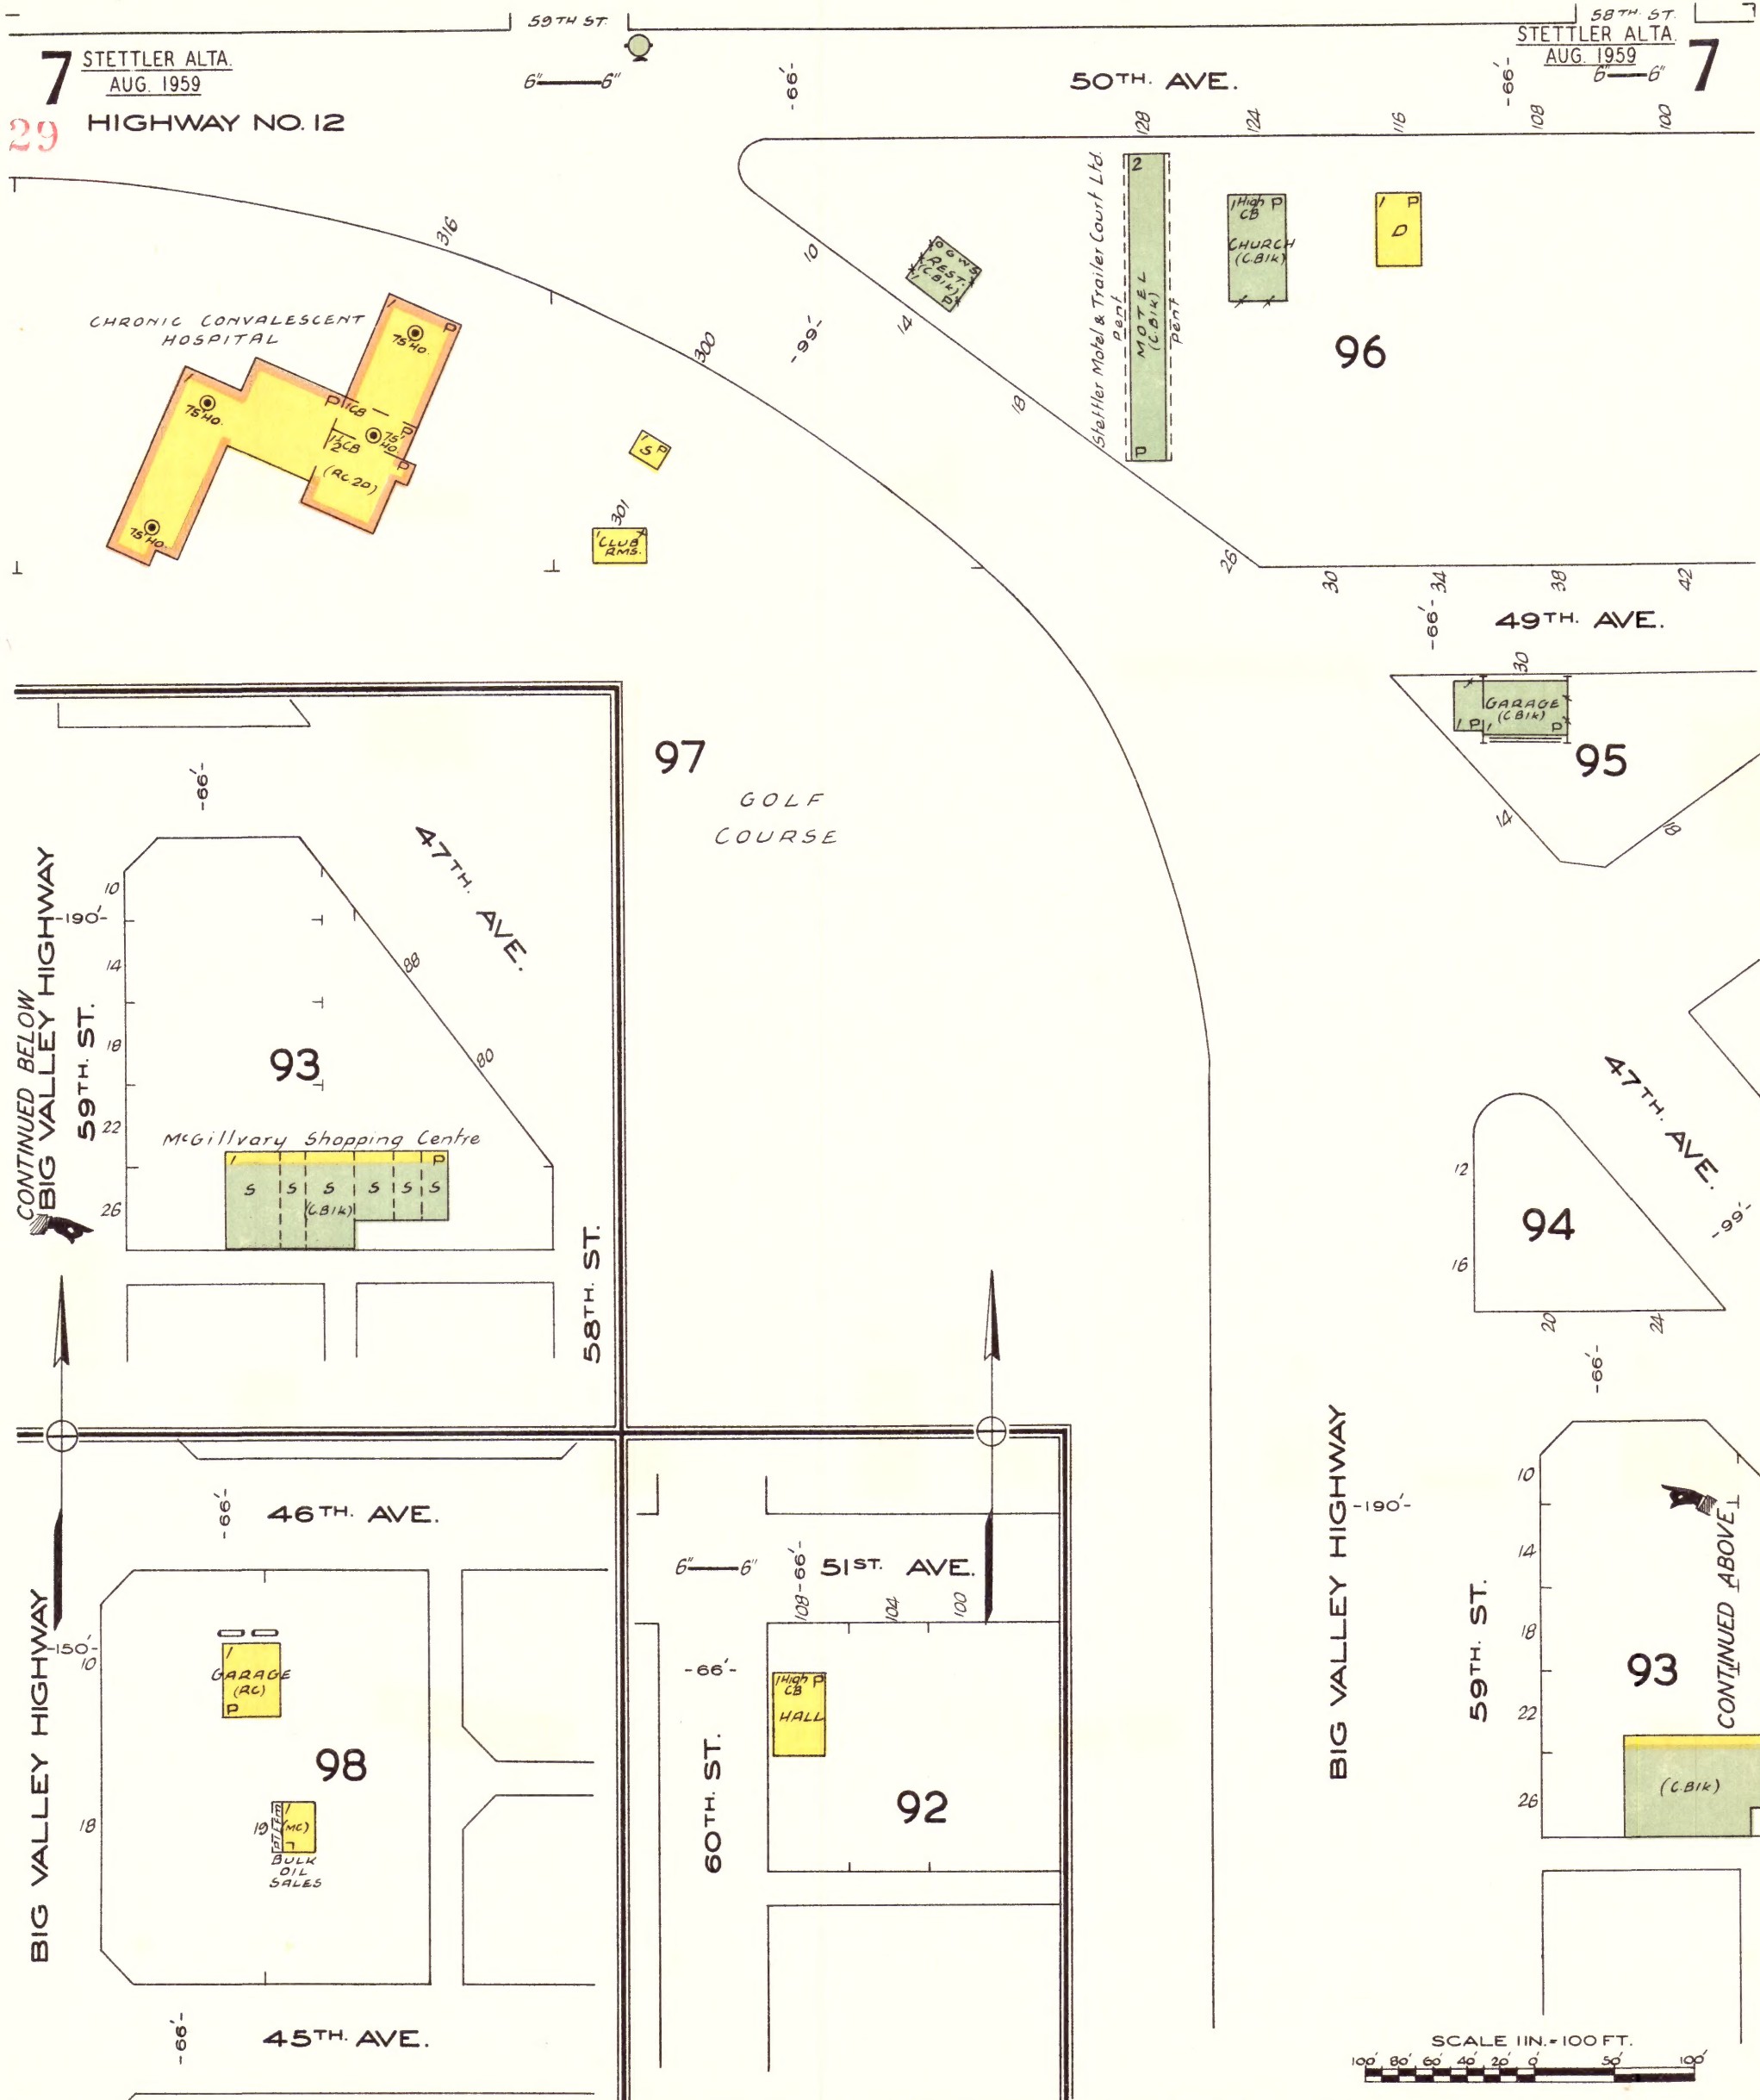

7 STETTLER ALTA.
AUG. 1959

29 HIGHWAY NO. 12

58TH ST.
STETTLER ALTA.
AUG. 1959

7

50TH. AVE.

CHRONIC CONVALESCENT
HOSPITAL

96

49TH. AVE.

97

GOLF
COURSE

95

93

McGillvary Shopping Centre

94

46TH. AVE.

51ST. AVE.

98

92

93

BIG VALLEY HIGHWAY

BIG VALLEY HIGHWAY

59TH. ST.

45TH. AVE.

60TH. ST.

SCALE 1 IN. = 100 FT.

